A3

SEAMLESS ALLUMINIUM FLASHING TO FASCIA TO FOLLOW CURVE OF ROTUNDA BY ADT - SEE SET OUT PLAN

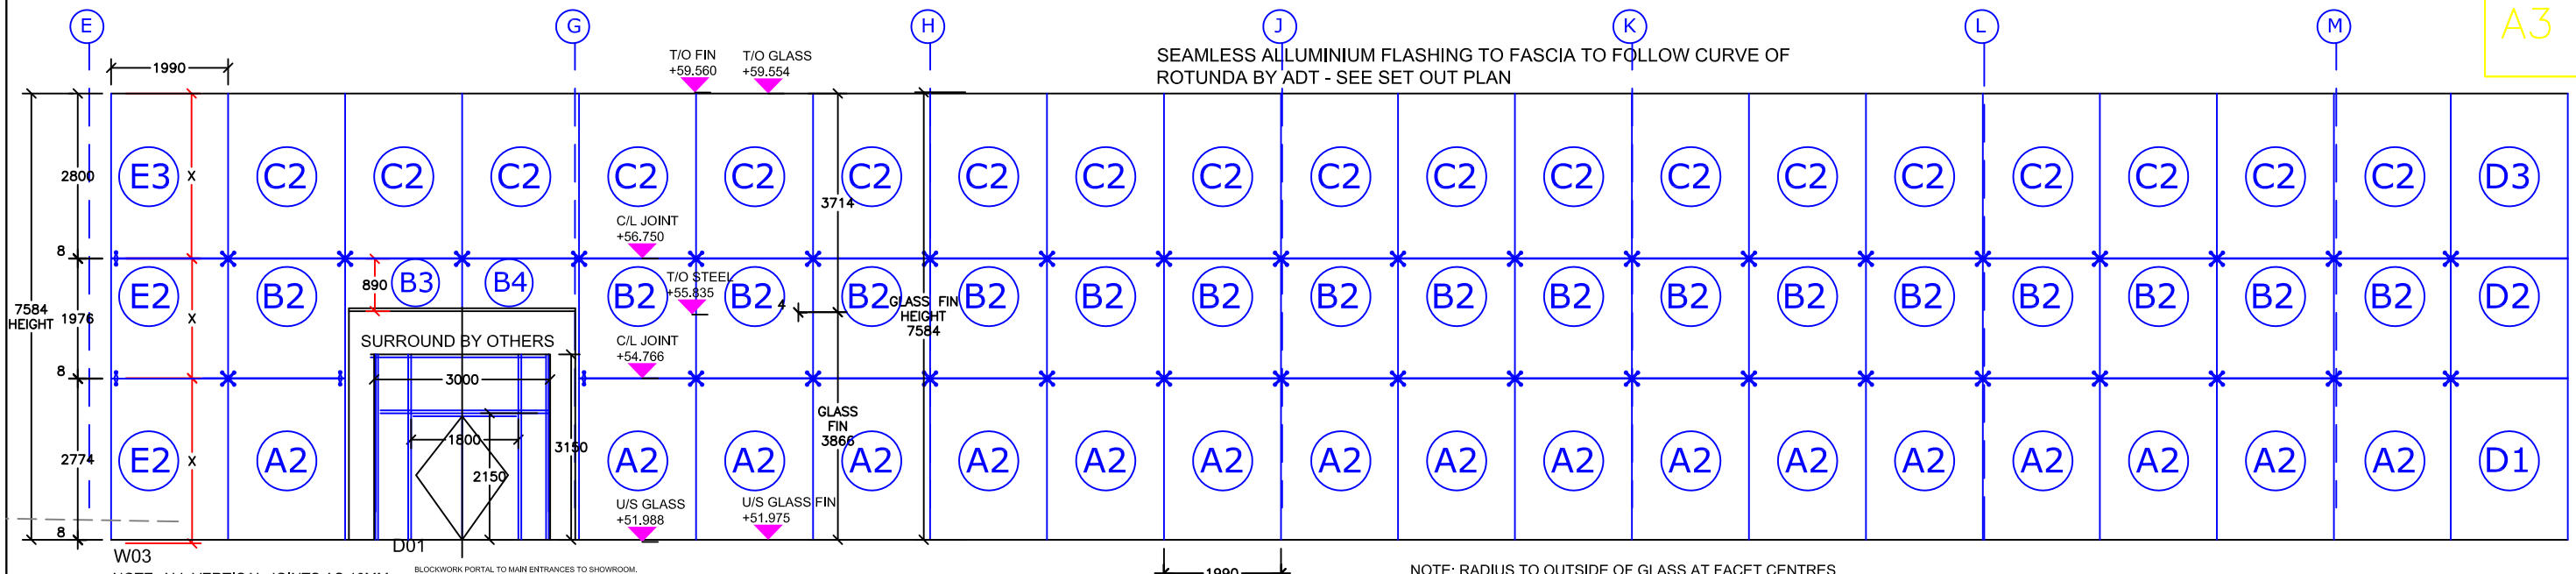

W03

NOTE: ALL VERTICAL JOINTS AS 10MM
ALL HORIZONTAL JOINTS AS 8MM

BLOCKWORK PORTAL TO MAIN ENTRANCES TO SHOWROOM. PLASTER FINISH IN 3 COATS (MIN 20mm) WITH PAINT FINISH TO LATER SELECTION AND SPEC.(HIGH QUALITY EXTERNAL GRADE) ALL FRAMEING TO BE STEEL TO ENGINEERS DETAIL. ROOF TO BE TIMBER JOISTS WITH PLYWOOD DECK AND INSULATION WITH 2 LAYERS HIGH QUALITY TORCH ON FELT.(2mm + 4mm). 2 COAT BITUMINOUS BASED SOLAR REFLECTIVE PAINT. COPINGS AND FLASHINGS TO BE ALLUMINIUM TO MATCH COLOR OF CURTAIL WALL SYSTEM

12mm PLANAR STRUCTURAL GLAZING GLASS SIZE TYPICALLY 2800x1990 + 2027x1990 WITH STAINLESS STEEL 1WAY,2 WAY AND 4 WAY GLASS SWIVEL CONNECTORS WERE APPROPRIATE. STAINLESS STEEL CHANNELS TO HEAD,BASE AND SIDES. 15mm GLASS FINS AT EVERY PANE JOINT TO SPAN FLOOR TO CEILING HEIGHT WITH STAINLESS STEEL BRACKETS TOP AND BOTTOM

NOTE: RADIUS TO OUTSIDE OF GLASS AT FACET CENTRES

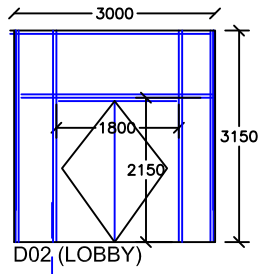

D02 (LOBBY)

CURTAIN WALLING SYSTEM BY ADT WINDOWS LTD WITH INTEGRATED DOORS WITH HIDDEN CLOSERS

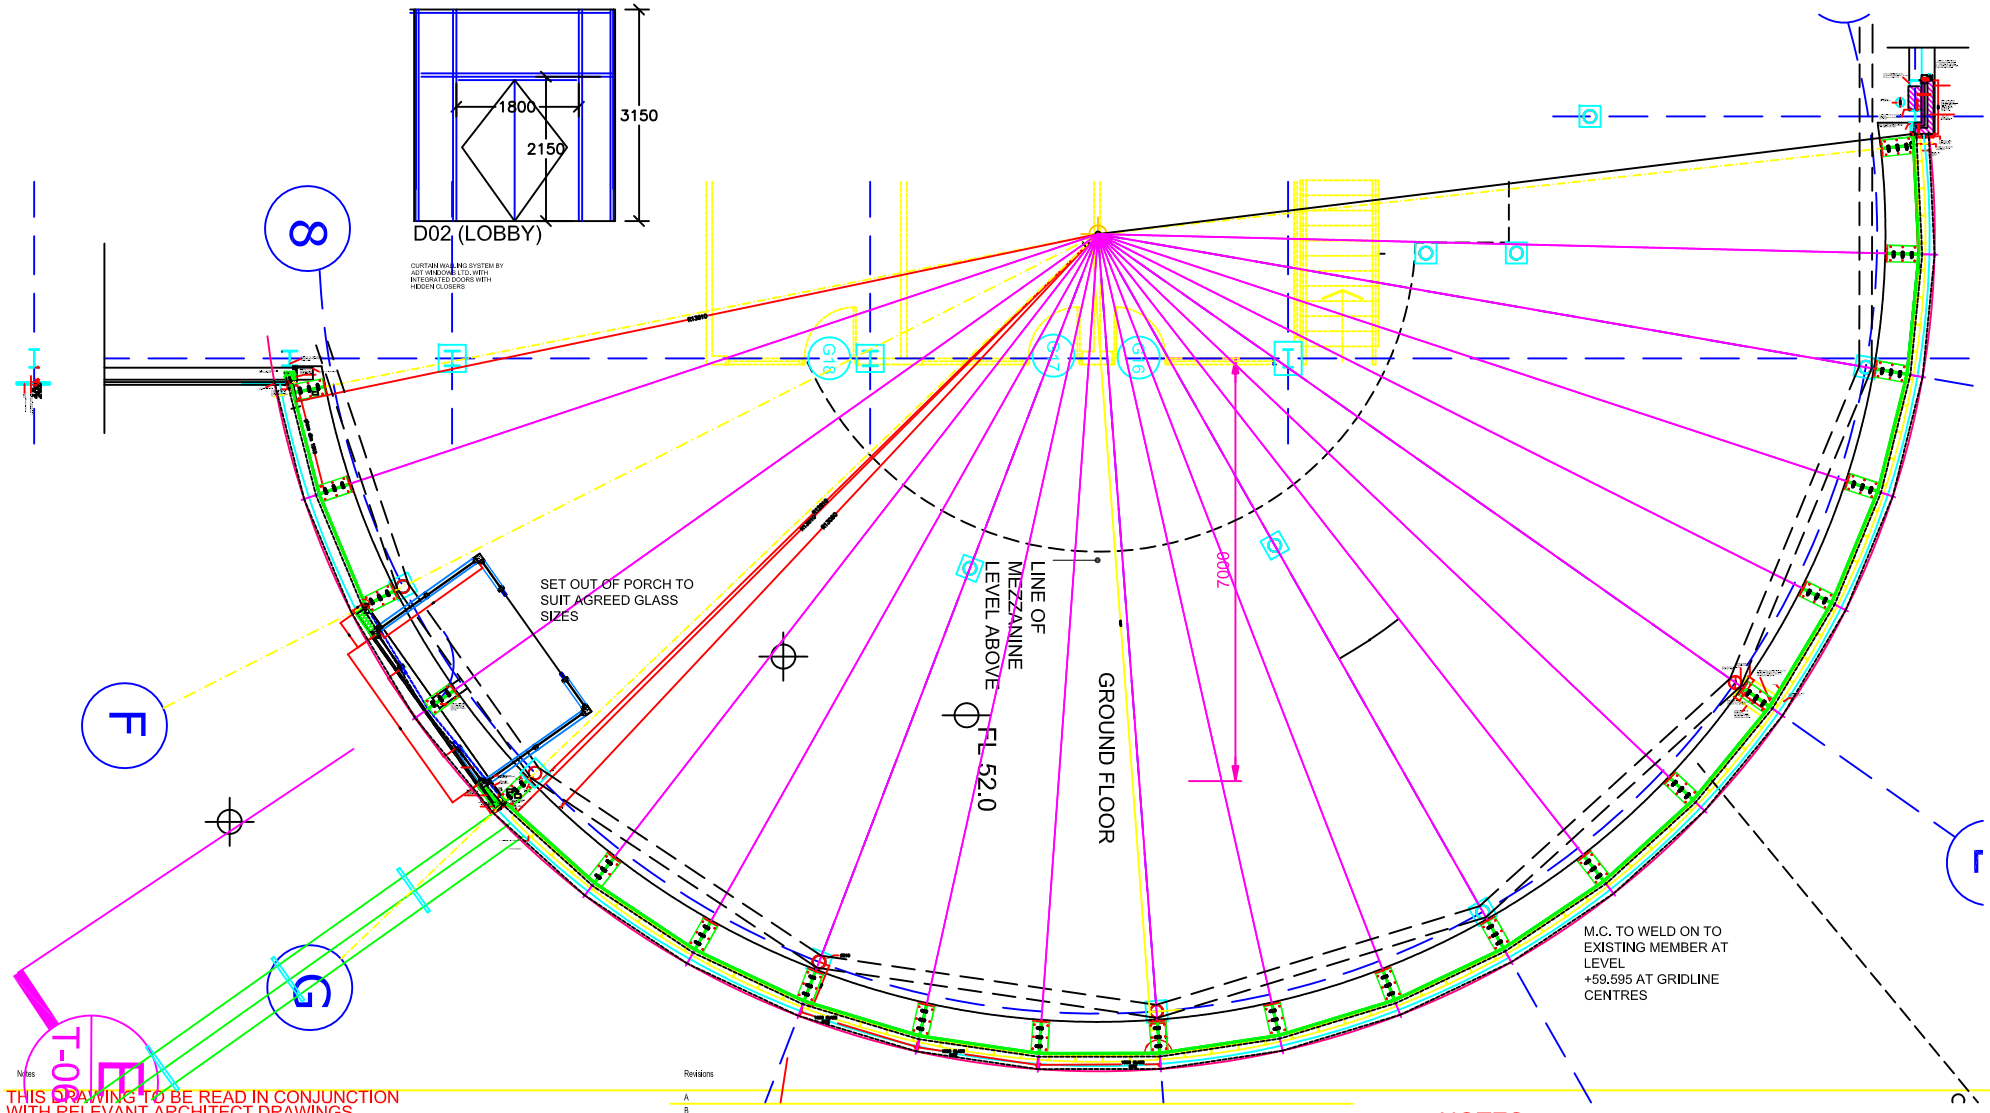

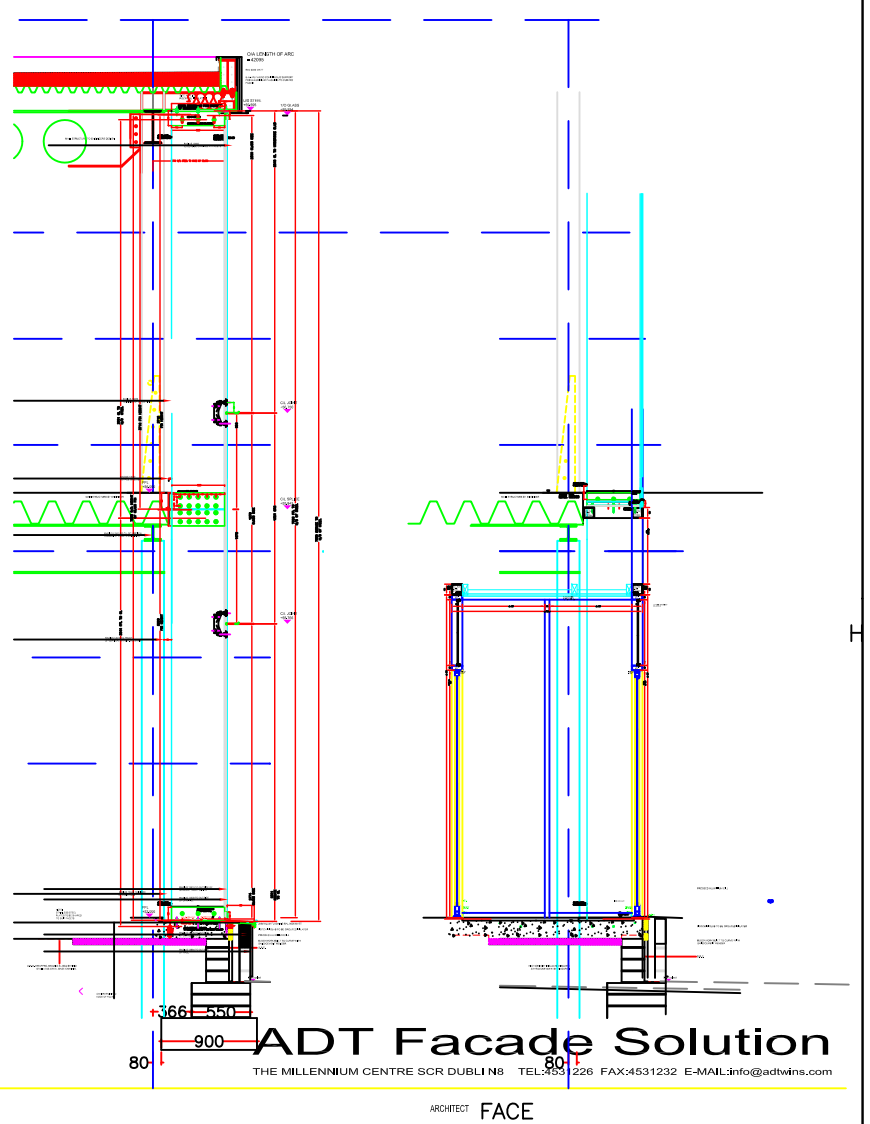

Notes

THIS DRAWING TO BE READ IN CONJUNCTION WITH RELEVANT ARCHITECT DRAWINGS

BUILDER TO REFER TO ADT GLASS AND CLEANING SPECIFICATION
OPEN OUT DOORS TO HAVE BOLLARD HOOK & EYE BY OTHERS
DRAINED MATURELL BY OTHERS AT DOORS
NOTE: PERMAVENTS WILL ALWAYS ALLOW TRICKLE OF AIR WHEN CLOSED AND CAN CREATE NOISE UNDER WINDY CONDITIONS

Revisions

A
B
C
D
E
F
G
H
J

NOTES:
ALUM TYPE:
COLOUR REF: RAL
GLASS TYPE:

© Copyright of ADT Facade Solutions

ADT Facade Solution

THE MILLENNIUM CENTRE SCR DUBLIN8 TEL:453 2226 FAX:4531232 E-MAIL:info@adtwins.com

ARCHITECT	FACE		
Job No		Project	SHOWROOM
NTS		Title	SCHEDULE STRUCTURAL GLAZING
Drg No	SCHEDULE 05(1)	Stage	FOR APPROVAL