STACKED FIN HEAD DETAIL

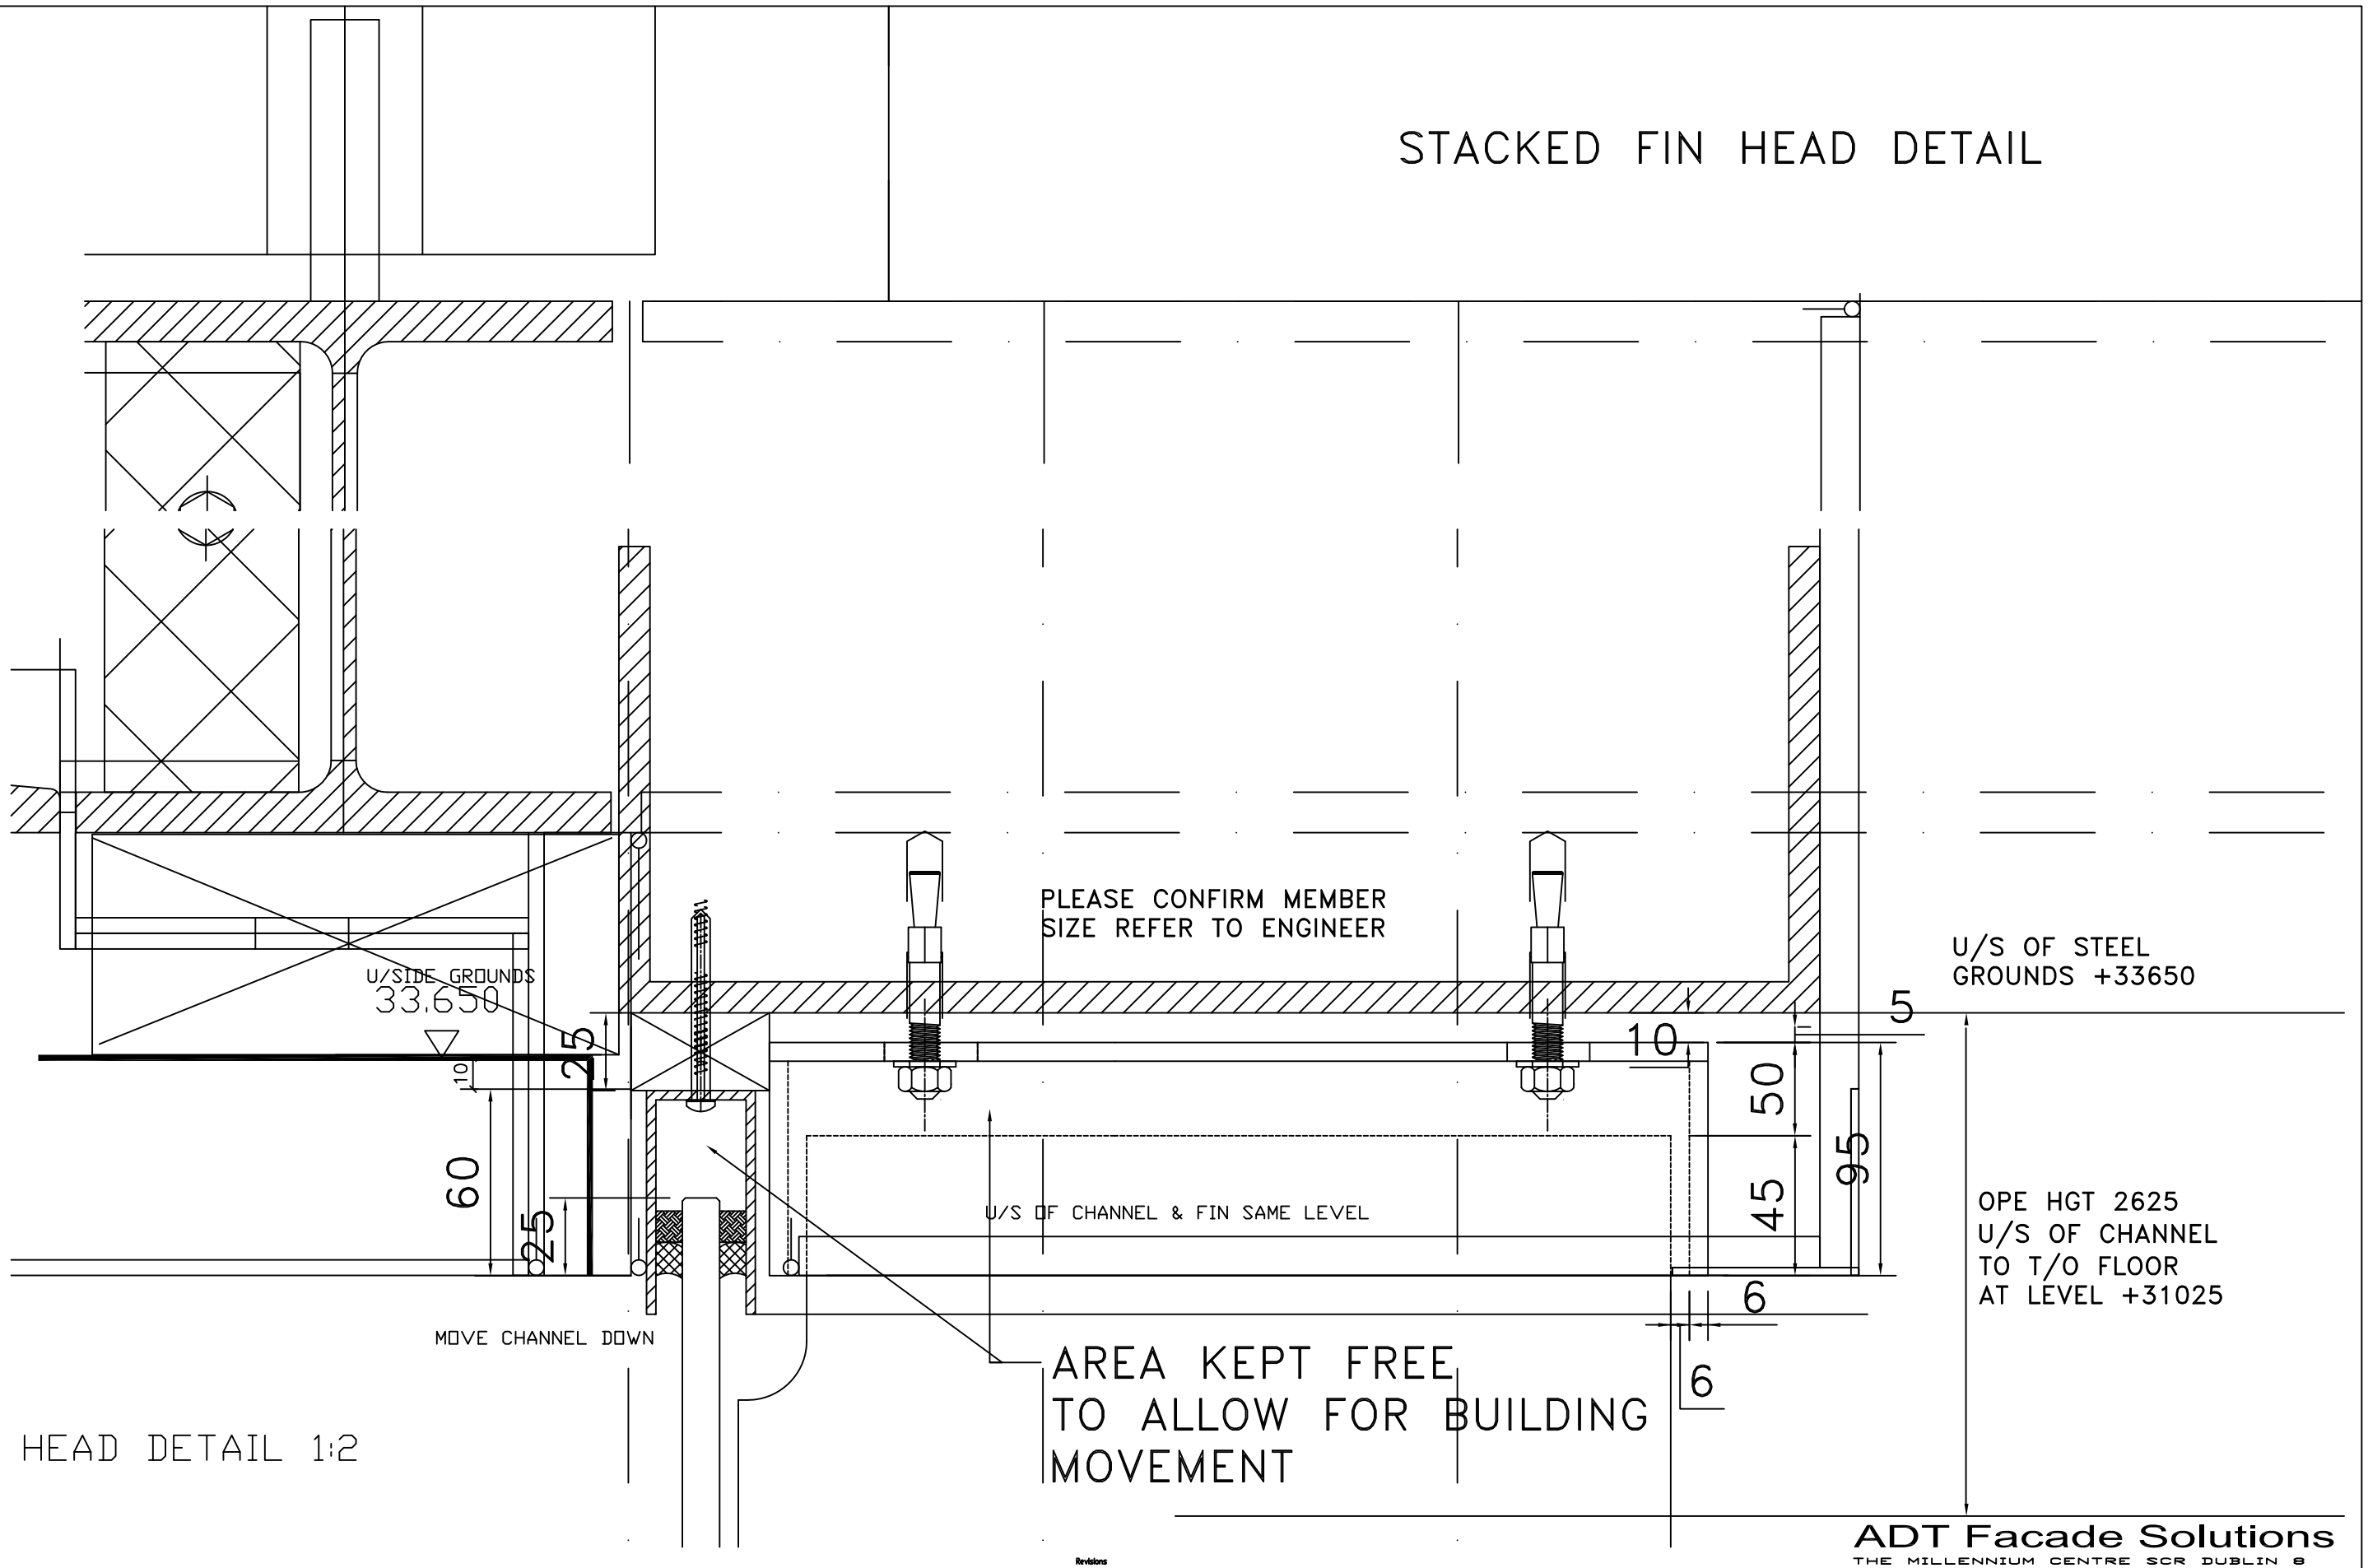

HEAD DETAIL 1:2

ADT Facade Solutions
THE MILLENNIUM CENTRE SCR DUBLIN 8

Notes
THIS DRAWING TO BE READ IN CONJUNCTION WITH RELEVANT ARCHITECT DRAWINGS

BUILDER TO REFER TO ADT GLASS AND CLEANING SPECIFICATION

NOTE: PERMAVENTS WILL ALWAYS ALLOW TRICKLE OF AIR WHEN CLOSED AND CAN CREATE NOISE UNDER WINDY CONDITIONS

© Copyright of ADT Facade Solutions

Revisions
A
B
C
D
E
F
G
H
J

NOTES:
ALUM TYPE: ALUM PANEL
COLOUR REF: SPANDREL PANEL
GLASS TYPE: BRISE SOLEIL LOCATION

Date		Architect	FACE
Job No		Project	HOTEL
Scale	1:2 @A3	Title	details entrance Rev —
Drg No	16/44(3)	File	ENTRANCE details Stage FOR APPROVAL