NOTES:
FACE GLASS TO BE 15MM TG HST
MINIMISE DISTORTION
STEEL CONTRACTOR TO LINE & LEVEL ALL VERTICAL
& HORIZONTAL MEMBERS BEFORE BOLTING TO ENSURE SET
OUT IS IN ACCORDANCE WITH ADT DRAWINGS

A3

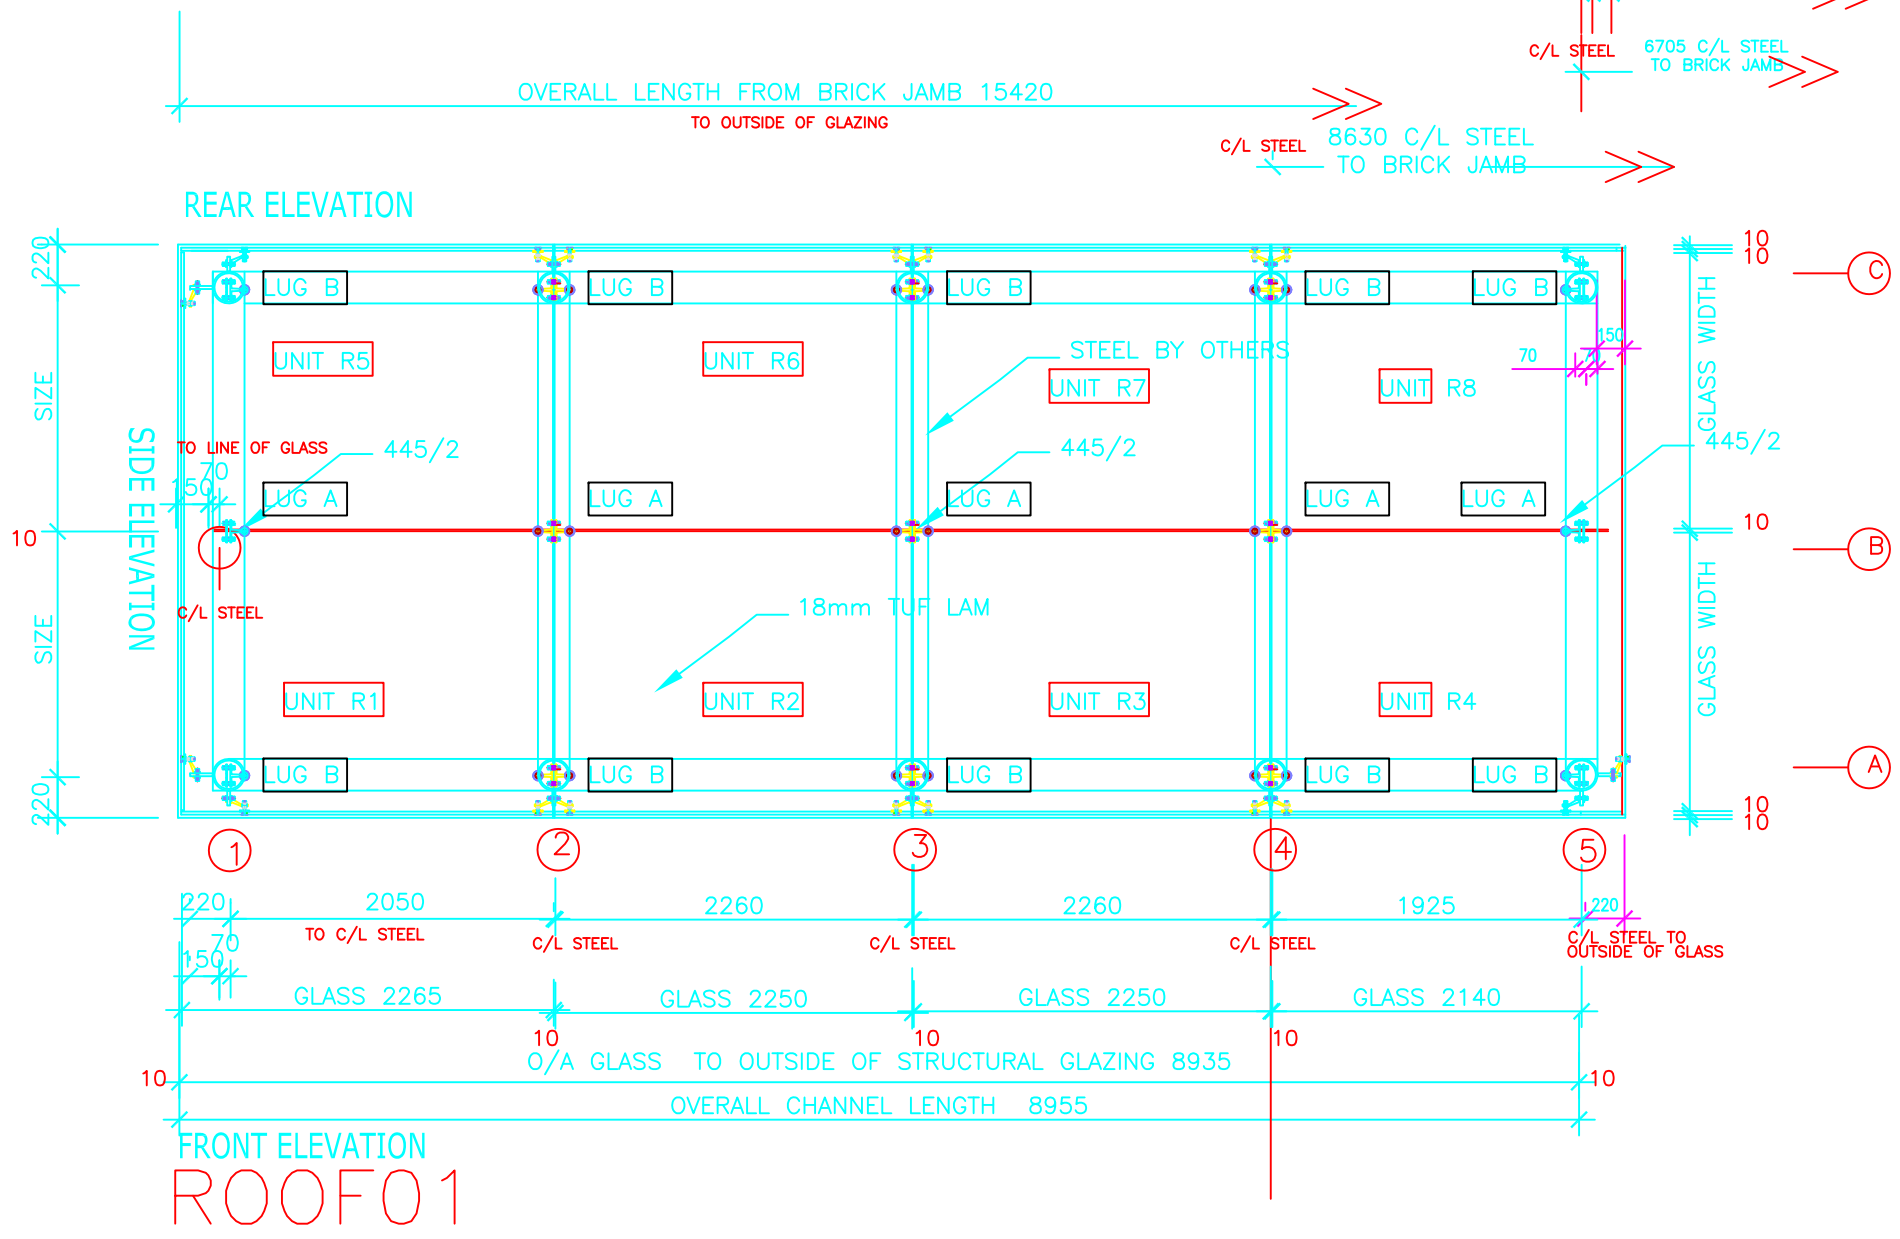

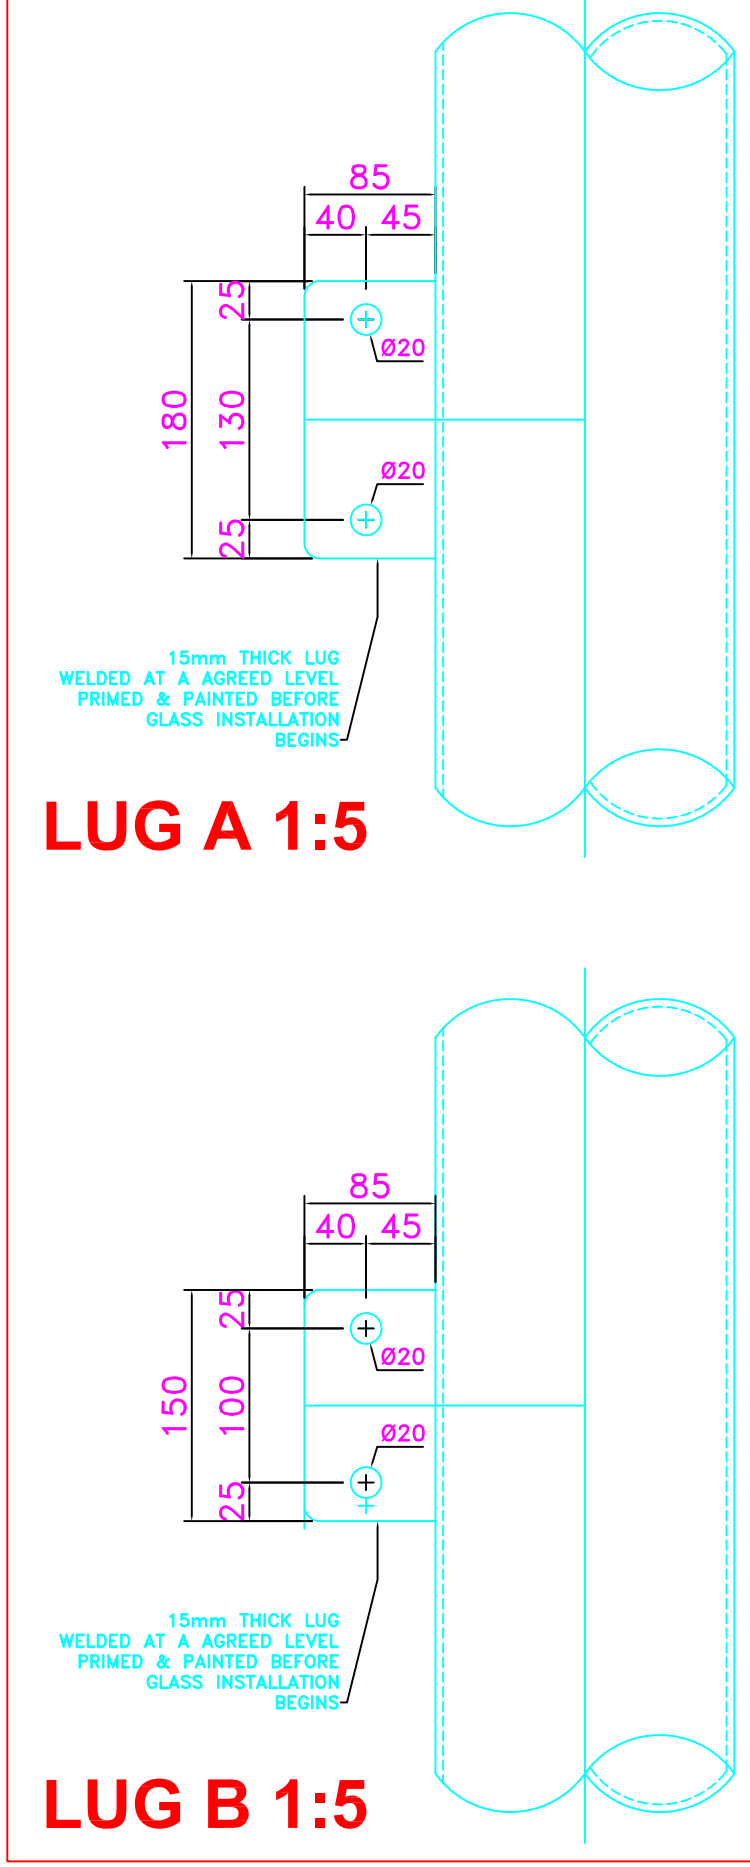

LUG A 1:5

LUG B 1:5

ADT Facade Solutions
THE MILLENNIUM CENTRE SCR DUBLIN

USE FIGURED DIMENSONS ONLY : DO NOT SCALE
THIS DRAWING TO BE READ IN CONJUNCTION WITH RELEVANT ARCHITECT DRAWINGS
BUILDER TO REFER TO ADT GLASS AND CLEANING SPECIFICATION

NOTE: PERMAVENTS WILL ALWAYS ALLOW TRICKLE OF AIR WHEN CLOSED AND CAN CREATE NOISE UNDER WINDY CONDITIONS

© Copyright of ADT Facade Solutions

REVISIONS
A
B
C
D
E
F
G

Note: These drawings are saved in AutoCADLt release 2004. Older AutoCAD releases do not permit multiple layouts. If you experience problems with e-copy, please contact us and we will forward drawings in a compatible format.

NOTES:
ALUM TYPE:
COLOUR REF; RAL
GLASS TYPE

Date
ARCHITECT FACE
Job No
Project HOTEL REFURB
Scale NTS @ A3
NB: USE SCALED DIMENSIONS
Title SCHEDULE 03
REV A
Drg No SCH03